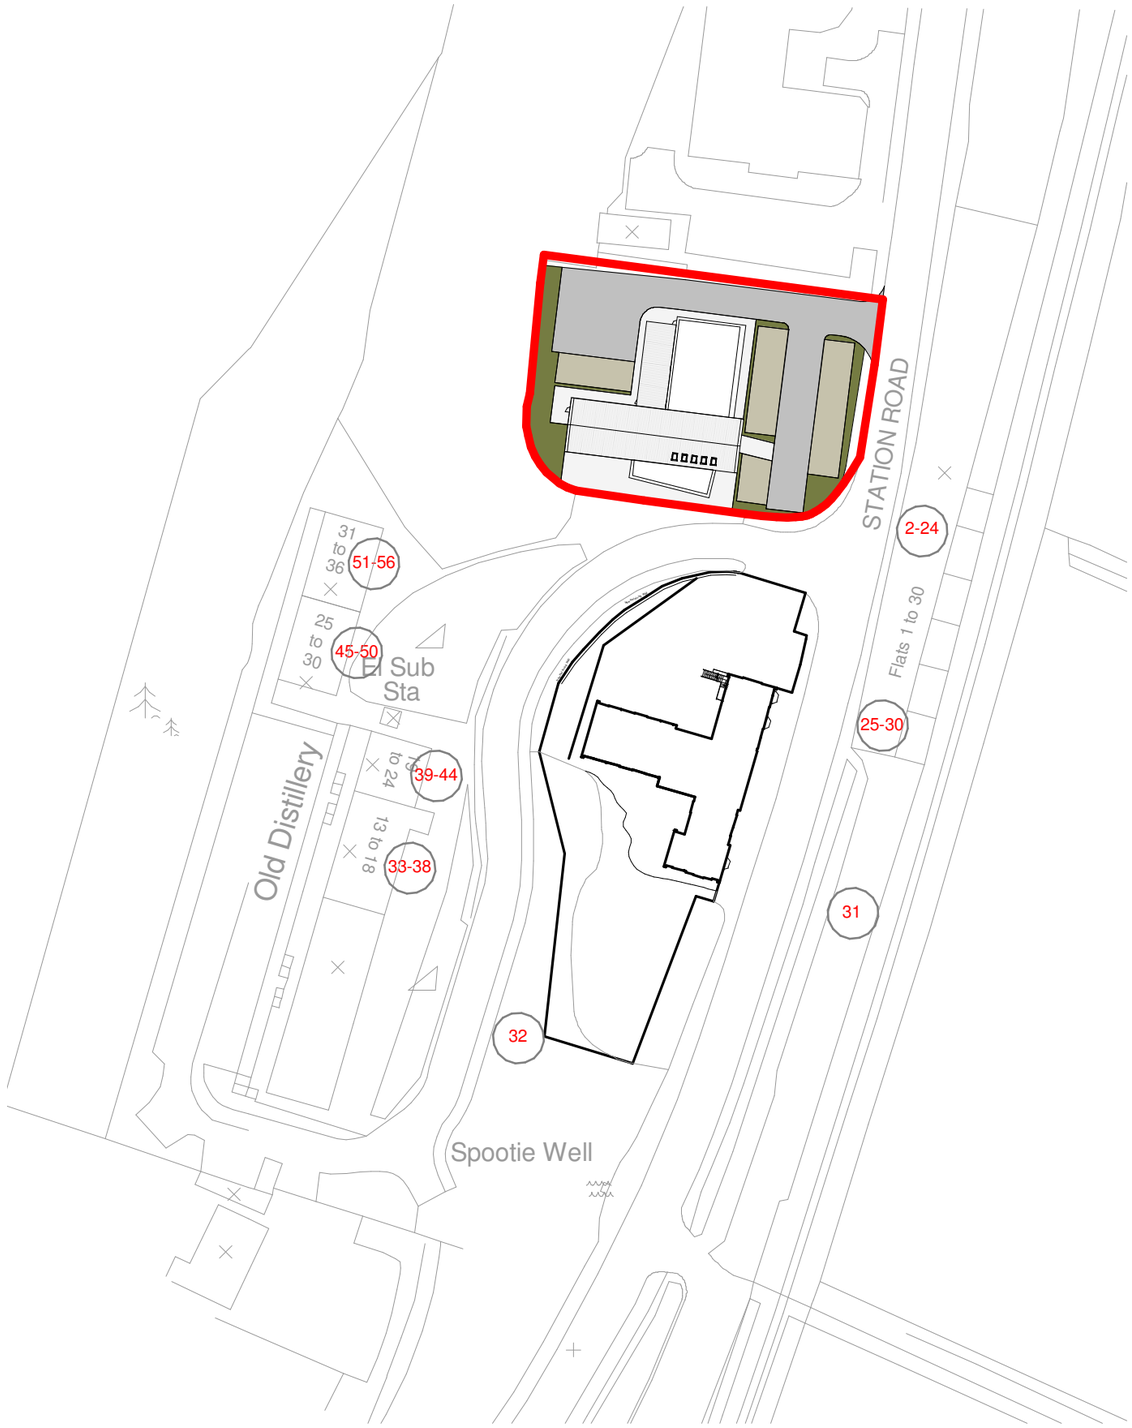


Site

1 : 1000

North

Preliminary design

reynolds architecture ltd.
1 tulloch street, dingwall. IV15 9JY
tel. 01349 867766 fax. 01349 867769
www.reynolds-architecture.com

No.	Description	Date

GlenWyvis Distillery Community Benefit Society

Proposed Visitor Centre, Station Road, Dingwall

Site plan

Date	15.03.16
Drawn by	GIR
Scale	1 : 1000

2013 065 - 204

1. Protected by copyright, no reproduction without express permission from architect.
2. Contractor is responsible for checking all dimensions prior to construction.
3. Discrepancies to be referred to architect for decision.
4. Must be read in conjunction with written specification and engineers/sub contractors construction information.